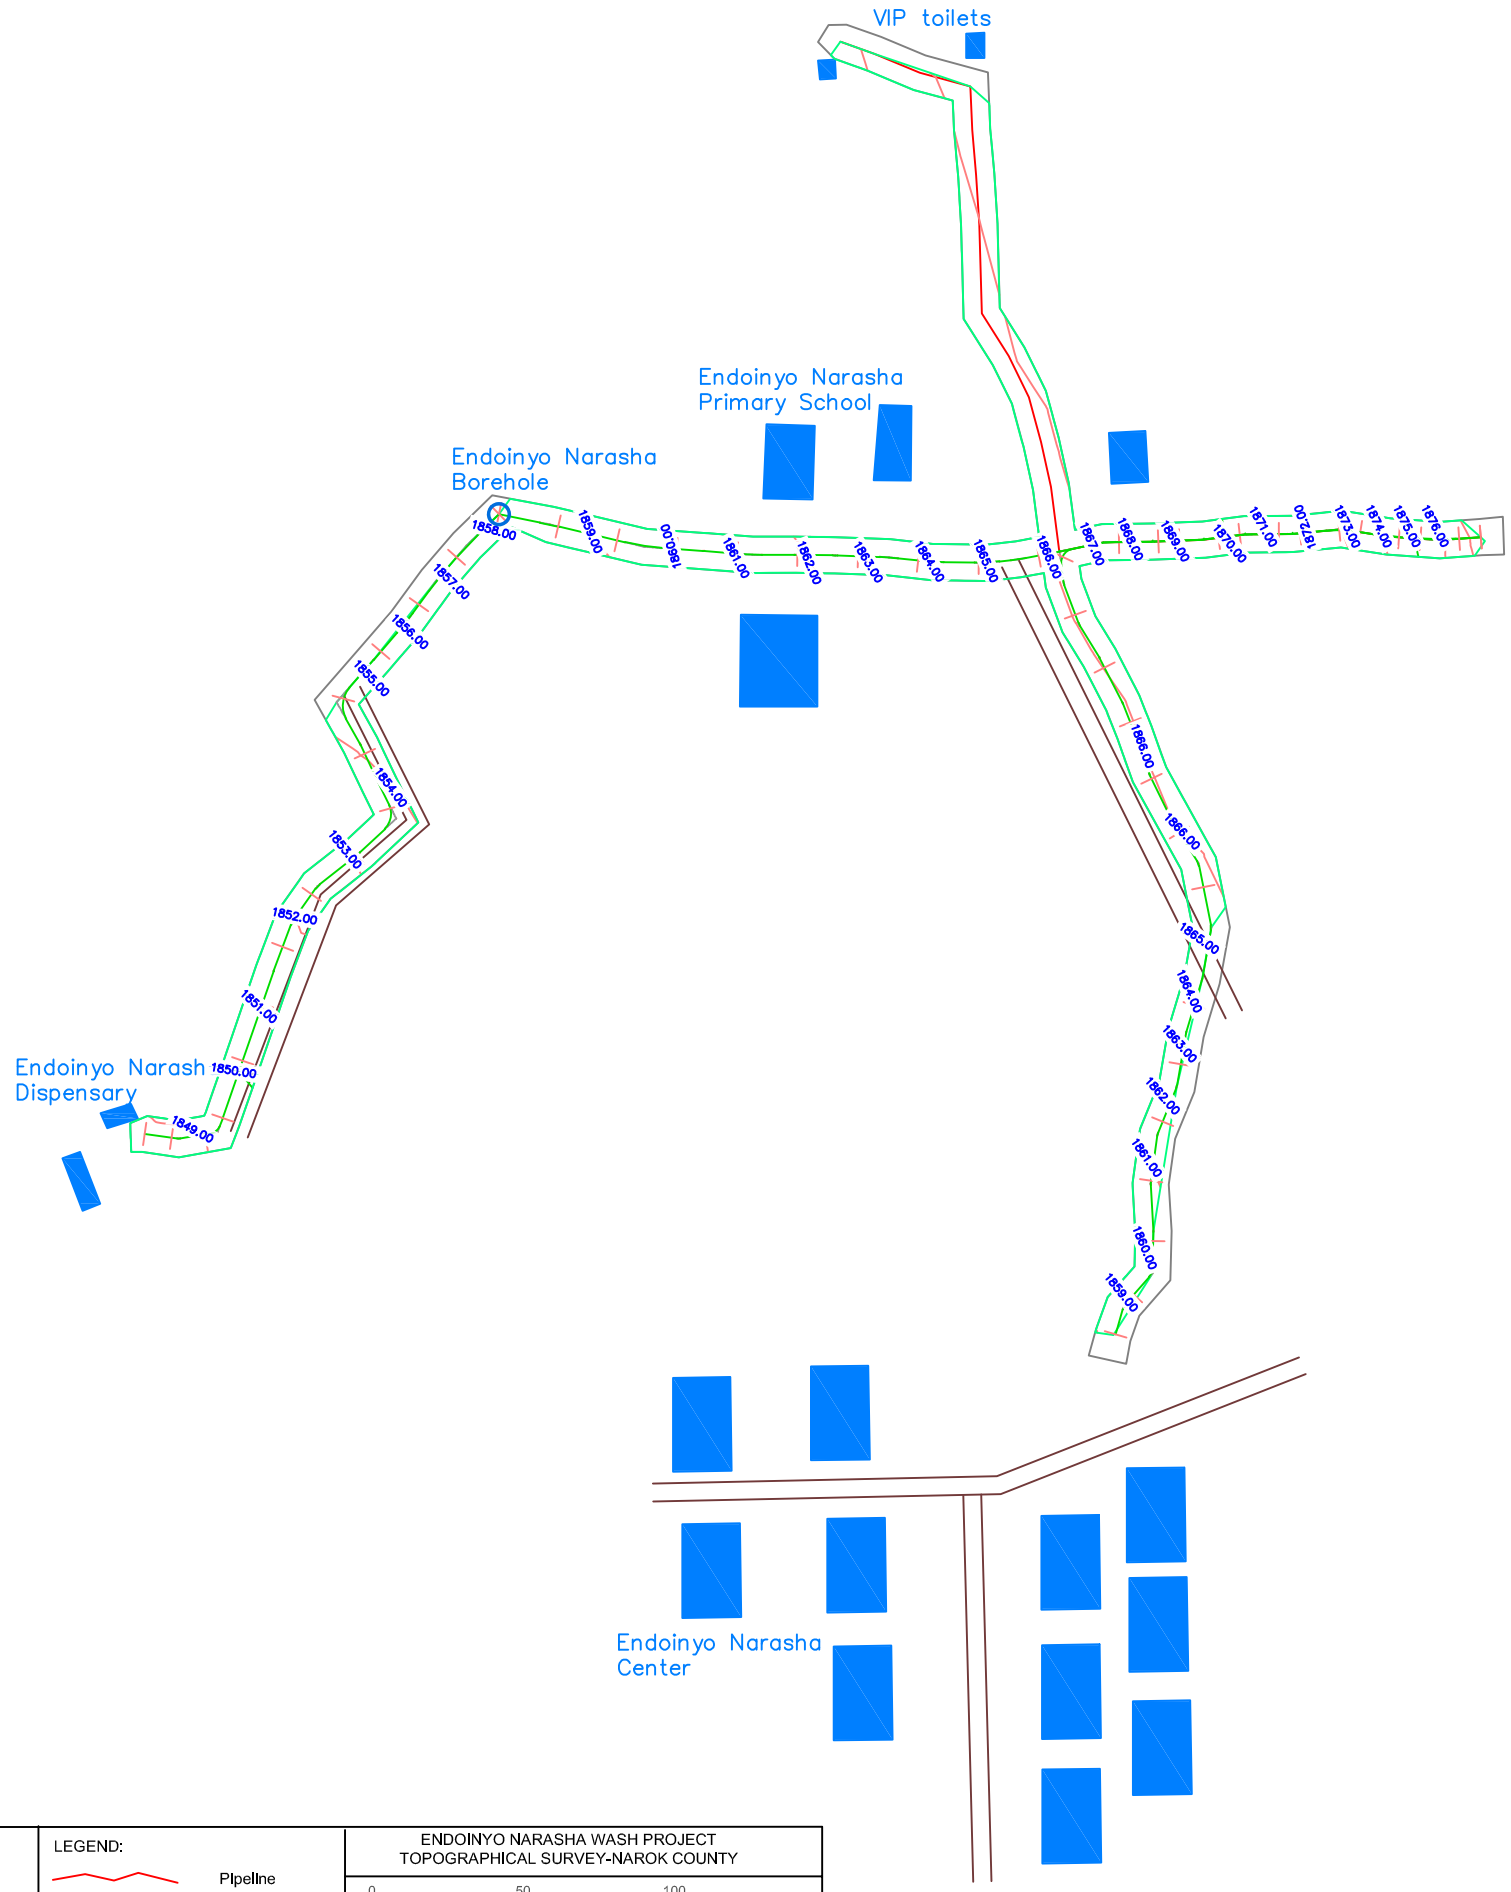

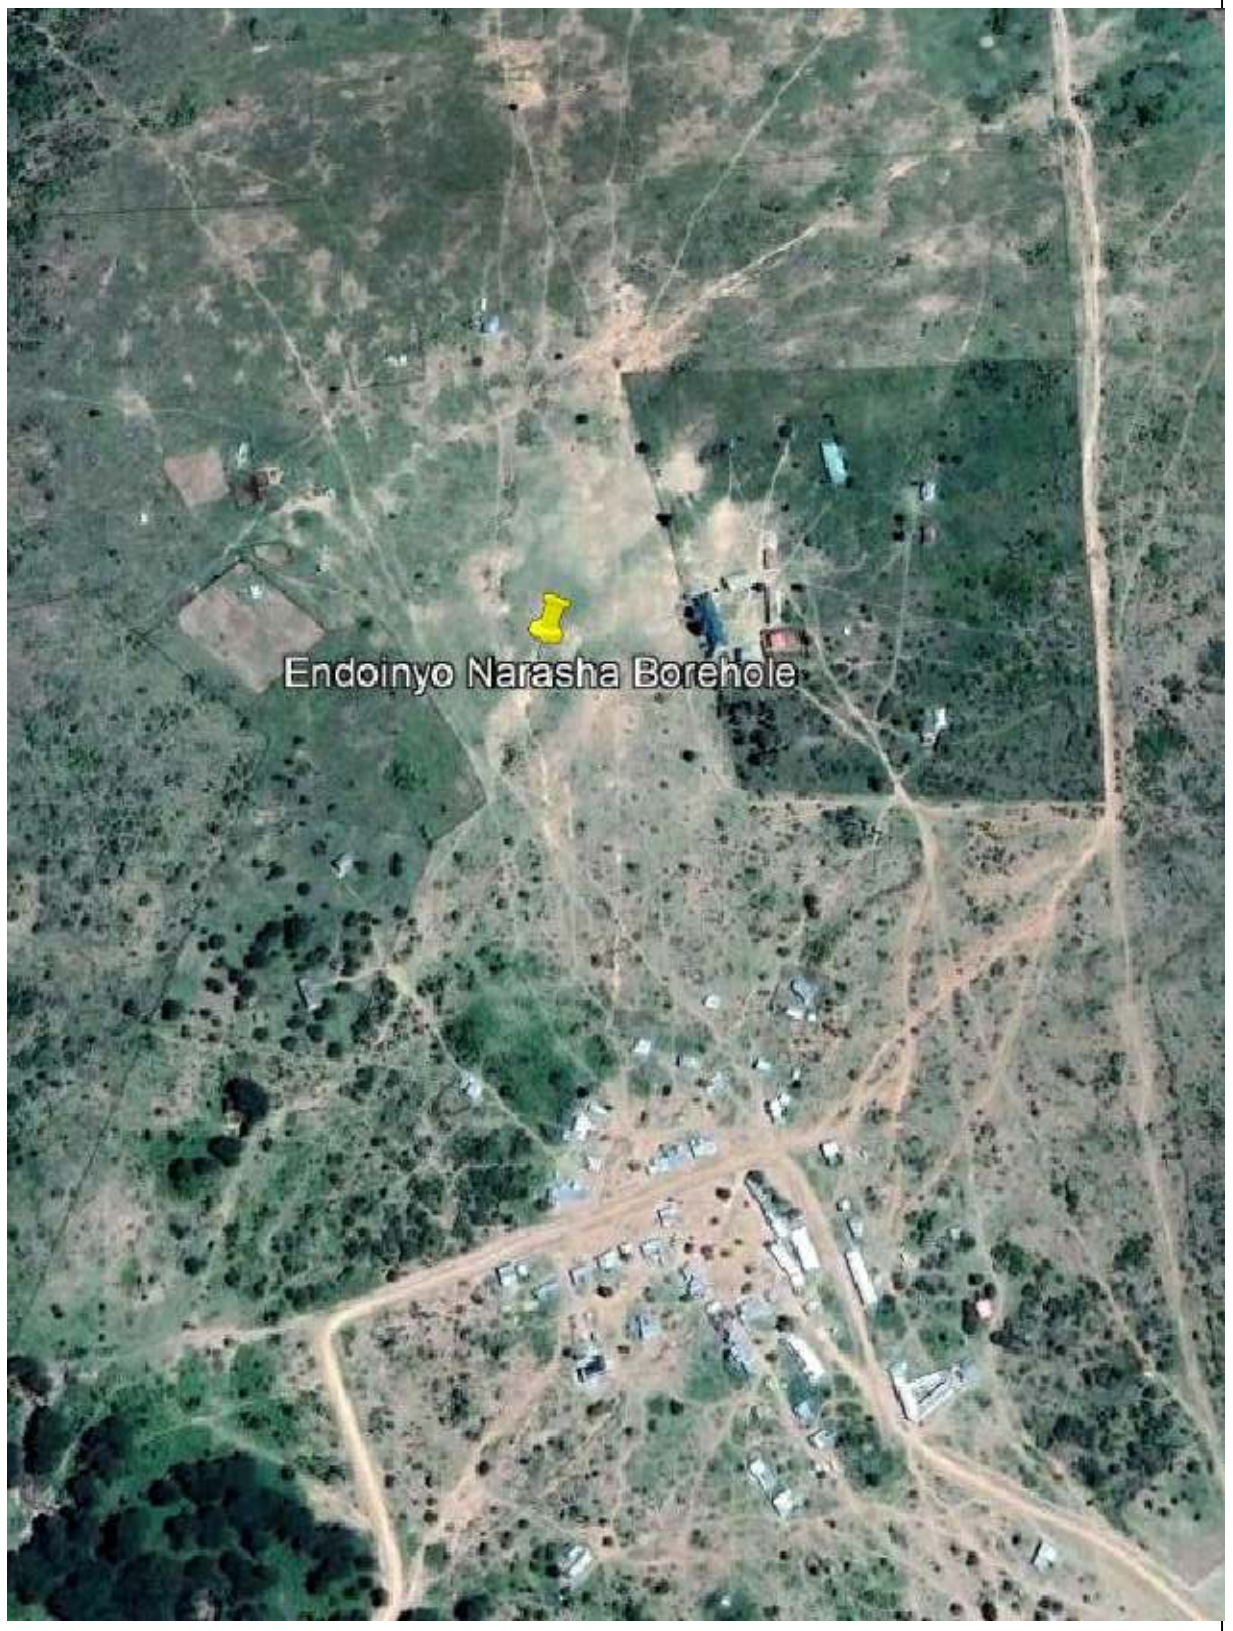

CLIENT:
Amref Health Africa
P. O. Box 30125-00100
Nairobi
Kenya
Email: info.kenya@amref.org

N

LEGEND:
Pipeline
Road
Borehole
Structures

ENDOINYO NARASHA WASH PROJECT
TOPOGRAPHICAL SURVEY-NAROK COUNTY

0 50 100 Meters

UTM Co-ordinates Datum: WGS84 Zone 36S	SURVEYED BY:	Njenga Wainaina
	DATE:	Dec 2021
	DWG No:	Sheet No. 1 of 1